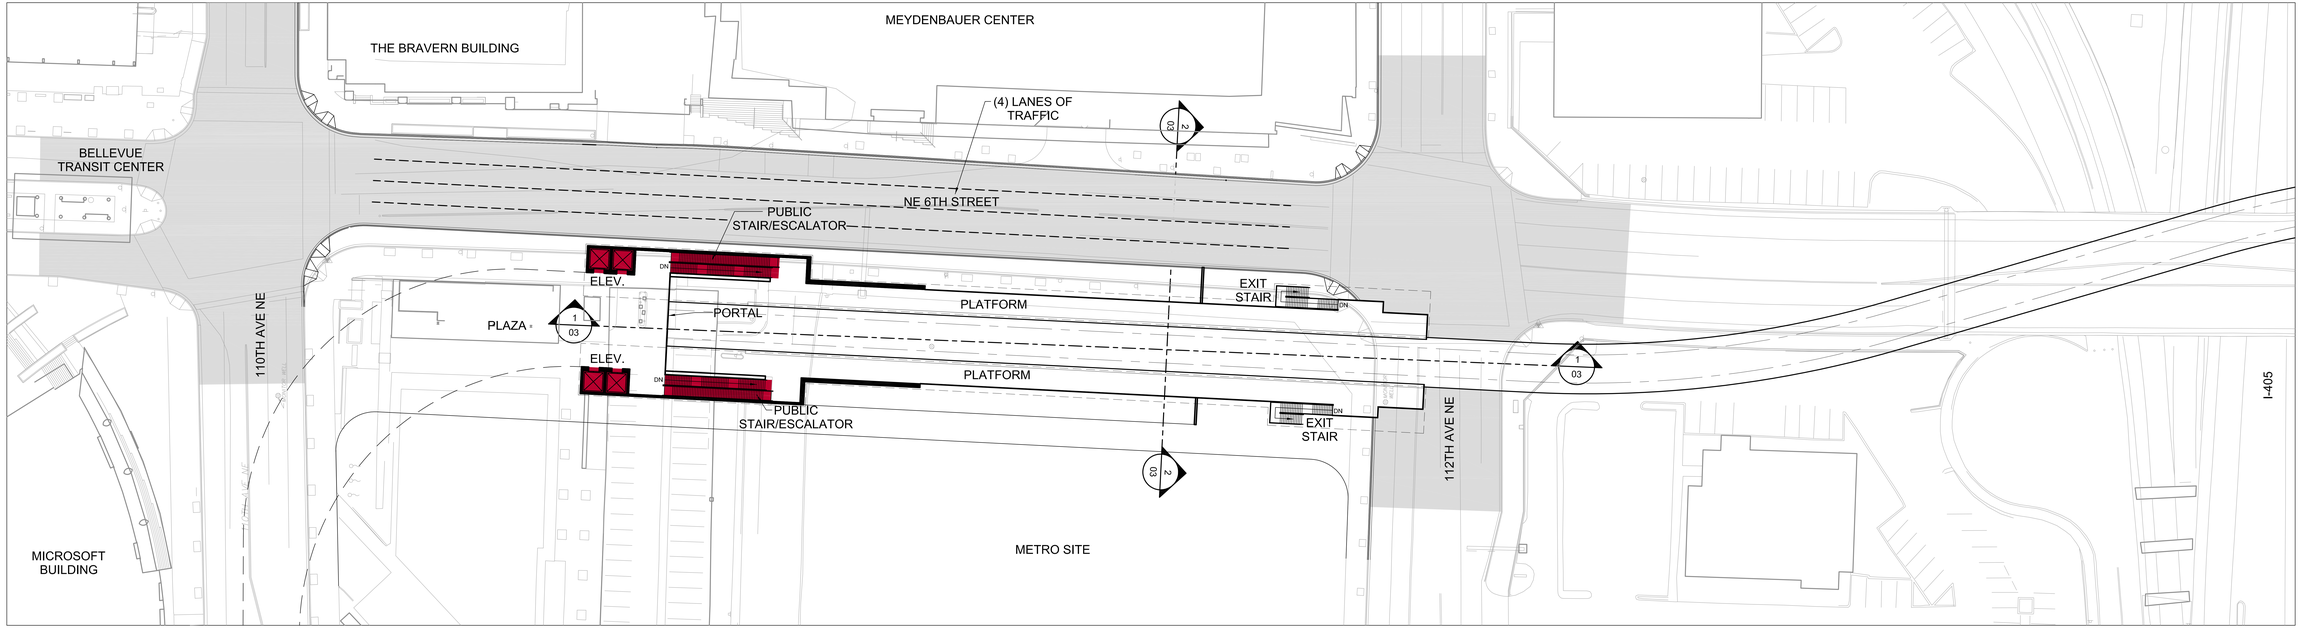

SURFACE LEVEL PLAN
SCALE: 1" = 20'-0"

N

40 20 0 40 80
SCALE IN FEET

CONCEPTUAL

Task No.	05.20.06
Sheet No.	3C-01

SOUNDTRANSIT

FINAL DESIGN PARTNERS:

EAST LINK
SOUTH BELLEVUE TO OVERLAKE TRANSIT CENTER
EARLY WORK
3C - RELOCATE STATION TO NE 6TH ST
AT-GRADE ALTERNATIVE
SURFACE LEVEL PLAN

4/2/2017 12:28 PM DJASICHO L:\PROJECTS\ST-ELT BBMJ STUDIES\EAST\Dwt SHEET FORMAT FILES\2013-04-25 3C 11X17.DWG

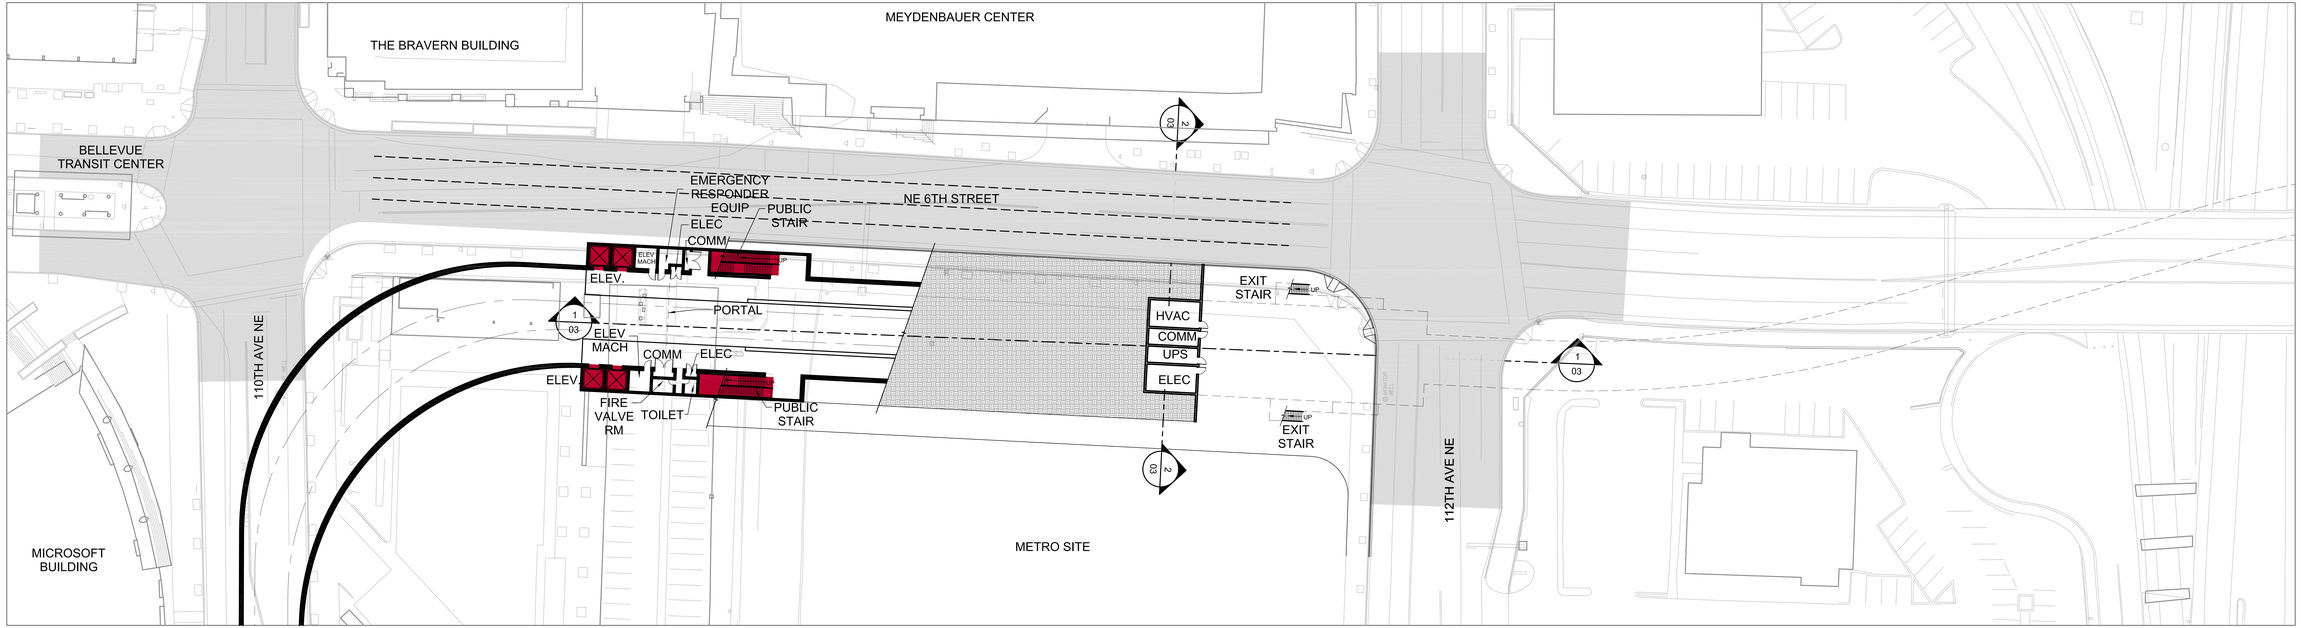

TRACK LEVEL PLAN
SCALE: 1" = 20'-0"

N

40 20 0 40 80
SCALE IN FEET

CONCEPTUAL

Task No.	05.20.06
Sheet No.	3C-02

SOUNDTRANSIT

FINAL DESIGN PARTNERS:

EAST LINK
SOUTH BELLEVUE TO OVERLAKE TRANSIT CENTER
EARLY WORK
3C - RELOCATE STATION TO NE 6TH ST
AT-GRADE ALIGNMENT
TRACK LEVEL PLAN

4/5/2017 12:28 PM DJASCHKO L:\PROJECTS\ST-ELT BIM\E STUDIES\EAST\Arc SHEET FORMAT FILES\2013-04-25 3C 11X17.RVG

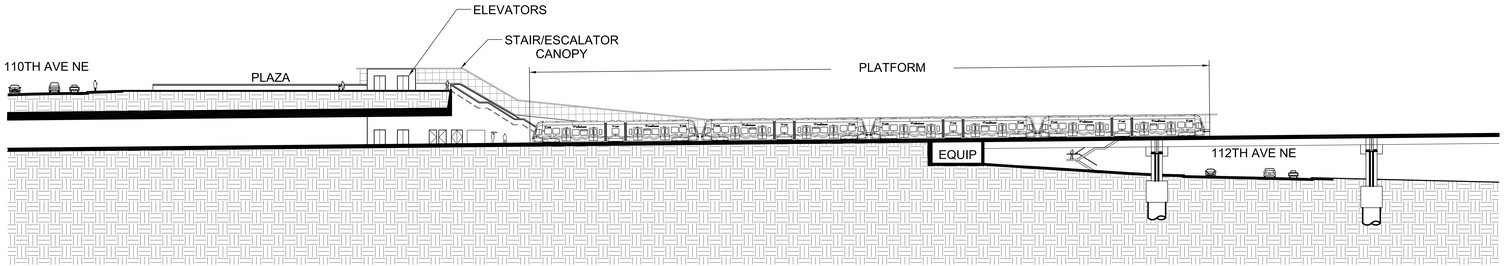

SECTION 1 — LONGITUDINAL SECTION – CENTERLINE OF TRACKWAY LOOKING NORTH
SCALE: 1" = 20'-0"
3C-02
3C-01

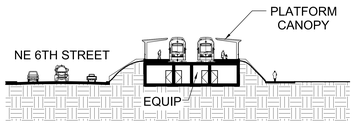

SECTION 2 — TRANSVERSE SECTION – GUIDEWAY AND EQUIPMENT ROOMS ALONG NE 6TH ST LOOKING EAST
SCALE: 1" = 20'-0"
3C-03
3C-01

40 20 0 40 80
SCALE IN FEET

CONCEPTUAL

4/29/2013 2:28 PM DSARICHO L:\PROJECTS\EIS\FJMM\3 STUDIES\3C\3C-03.DWG SHEET FORMAT B ES3501204A3B.SC-1X1X7.DWG

SOUTH BELLEVUE TO OVERLAKE TRANSIT CENTER
EARLY WORK
3C - RELOCATE STATION TO NE 6TH ST
PE COMPARISON
SECTIONS

EAST LINK

FINAL DESIGN PARTNERS:

SOUNDTRANSIT

SHEET NO. 3C-03

DATE 05.20.08